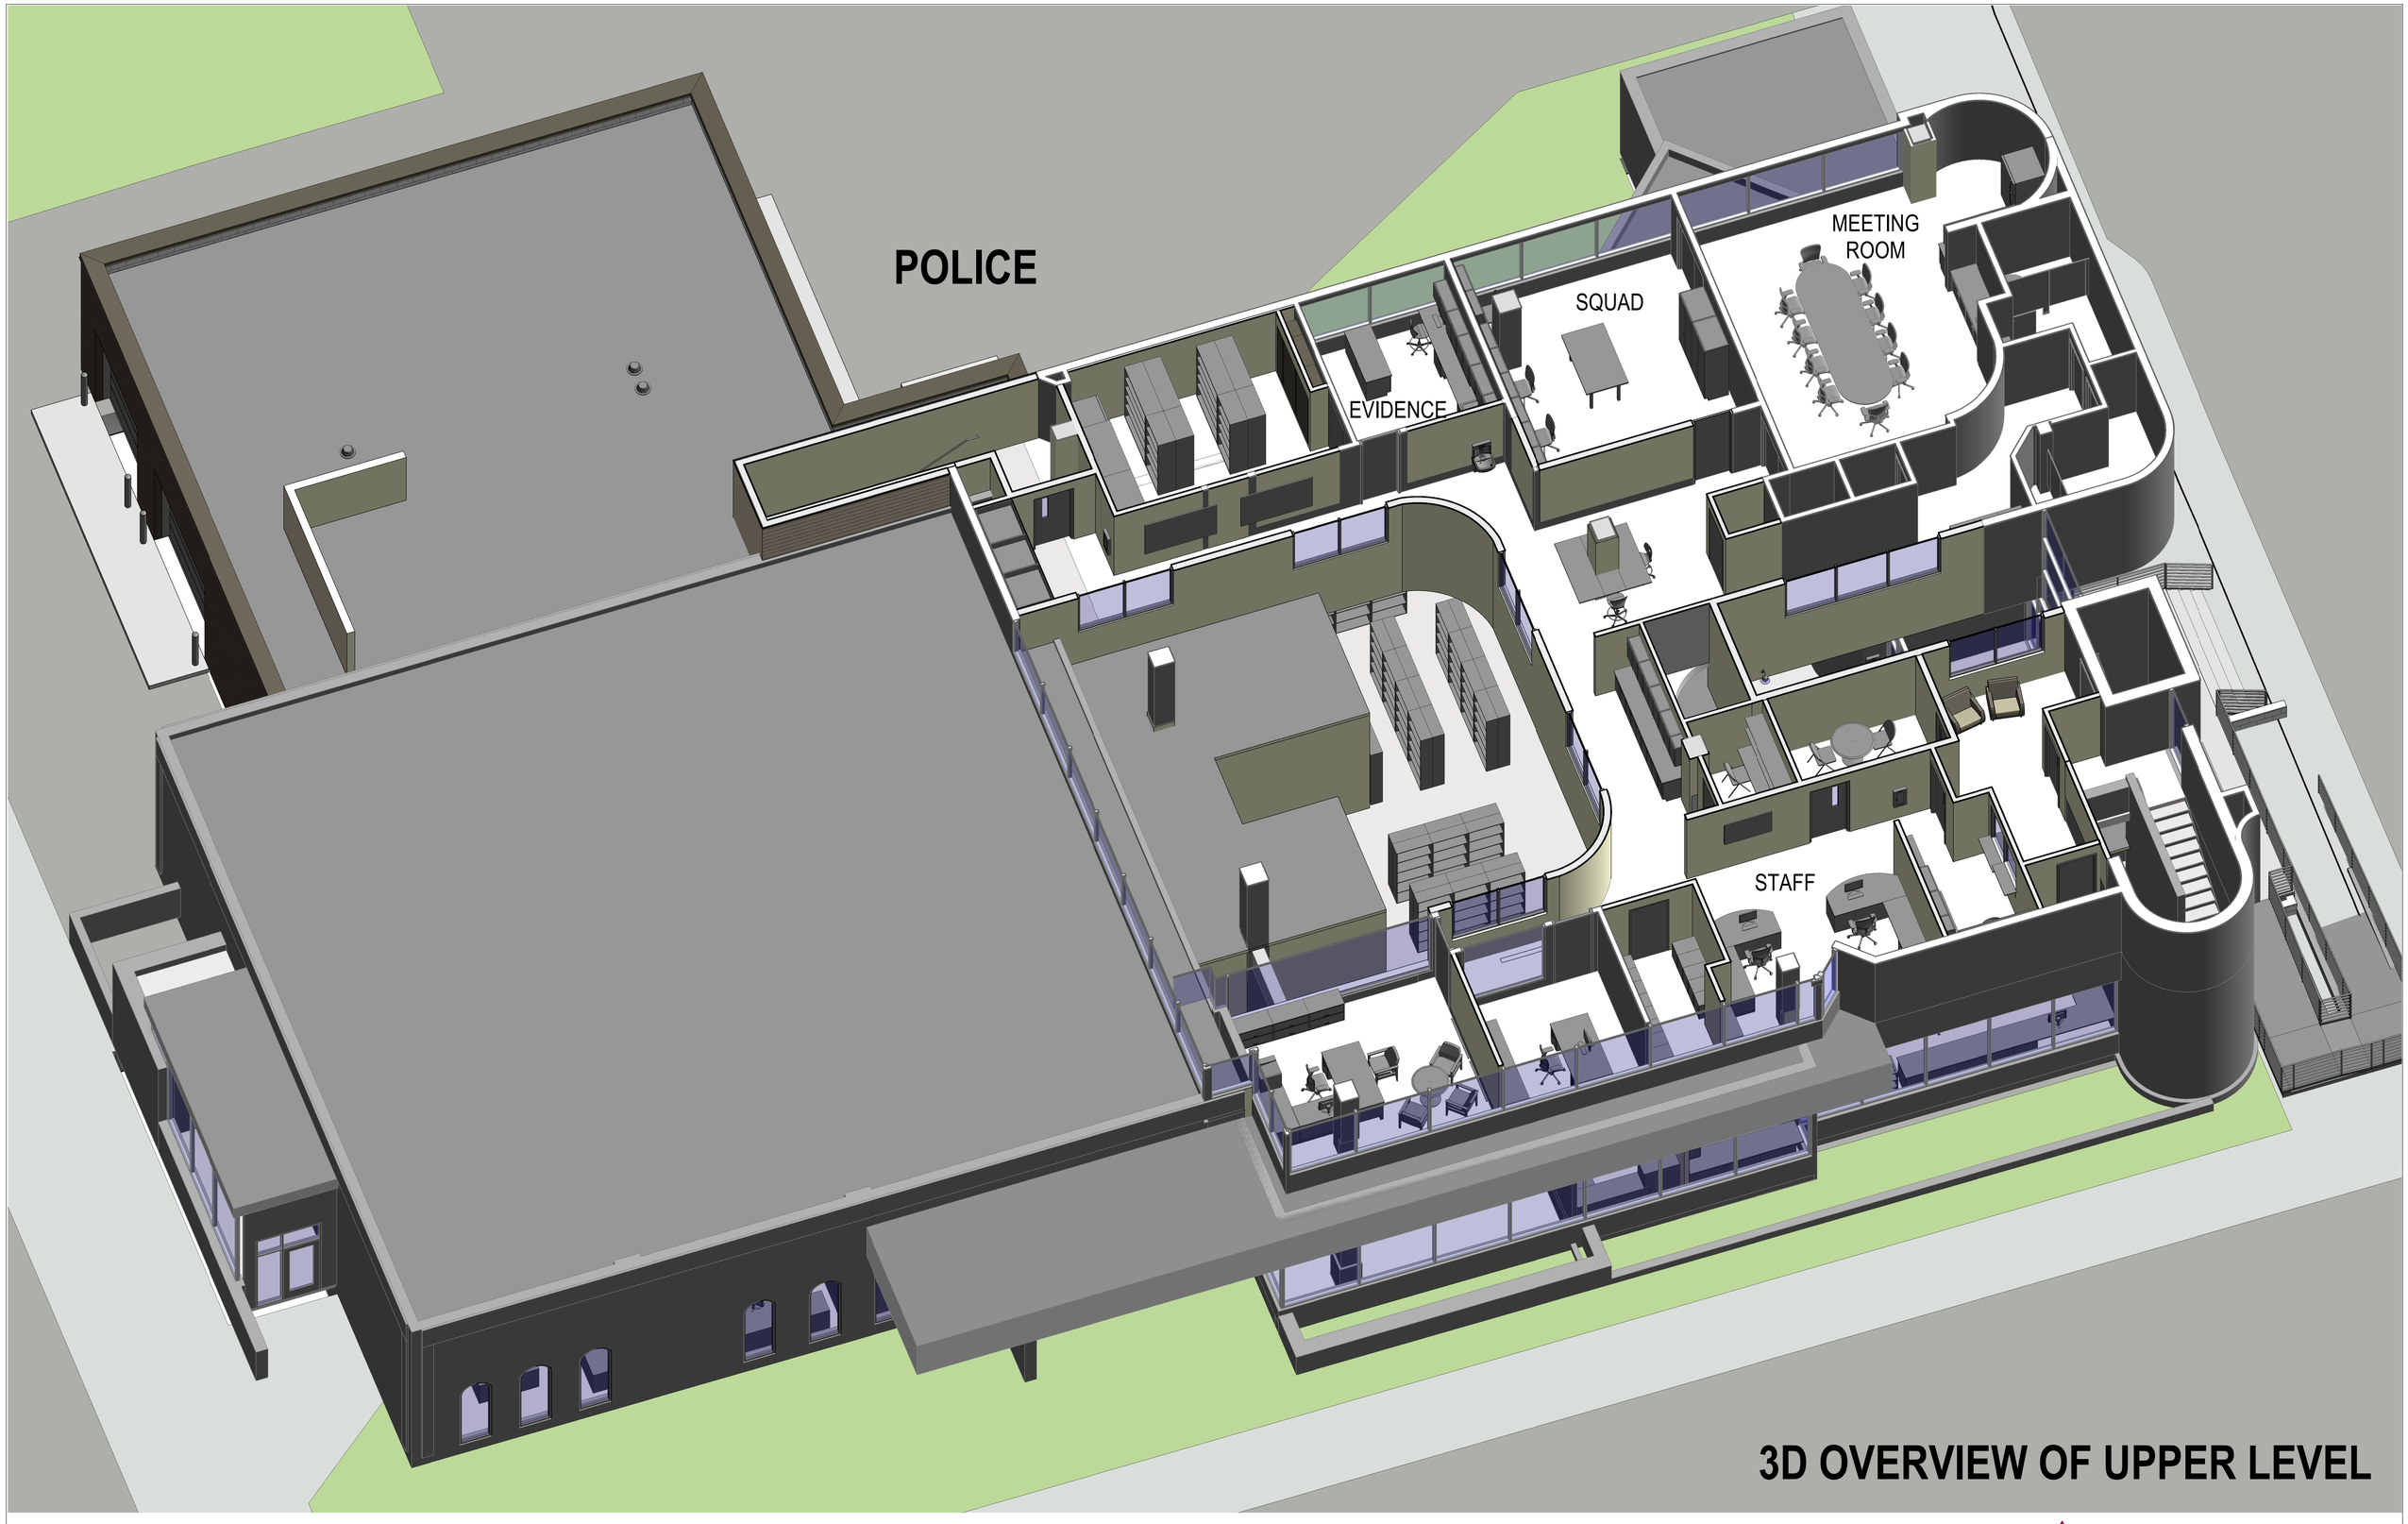

3D OVERVIEW OF UPPER LEVEL

AMERY CITY CENTER RENOVATION AND ADDITION

Market & Johnson
APEX Engineering
AYRES