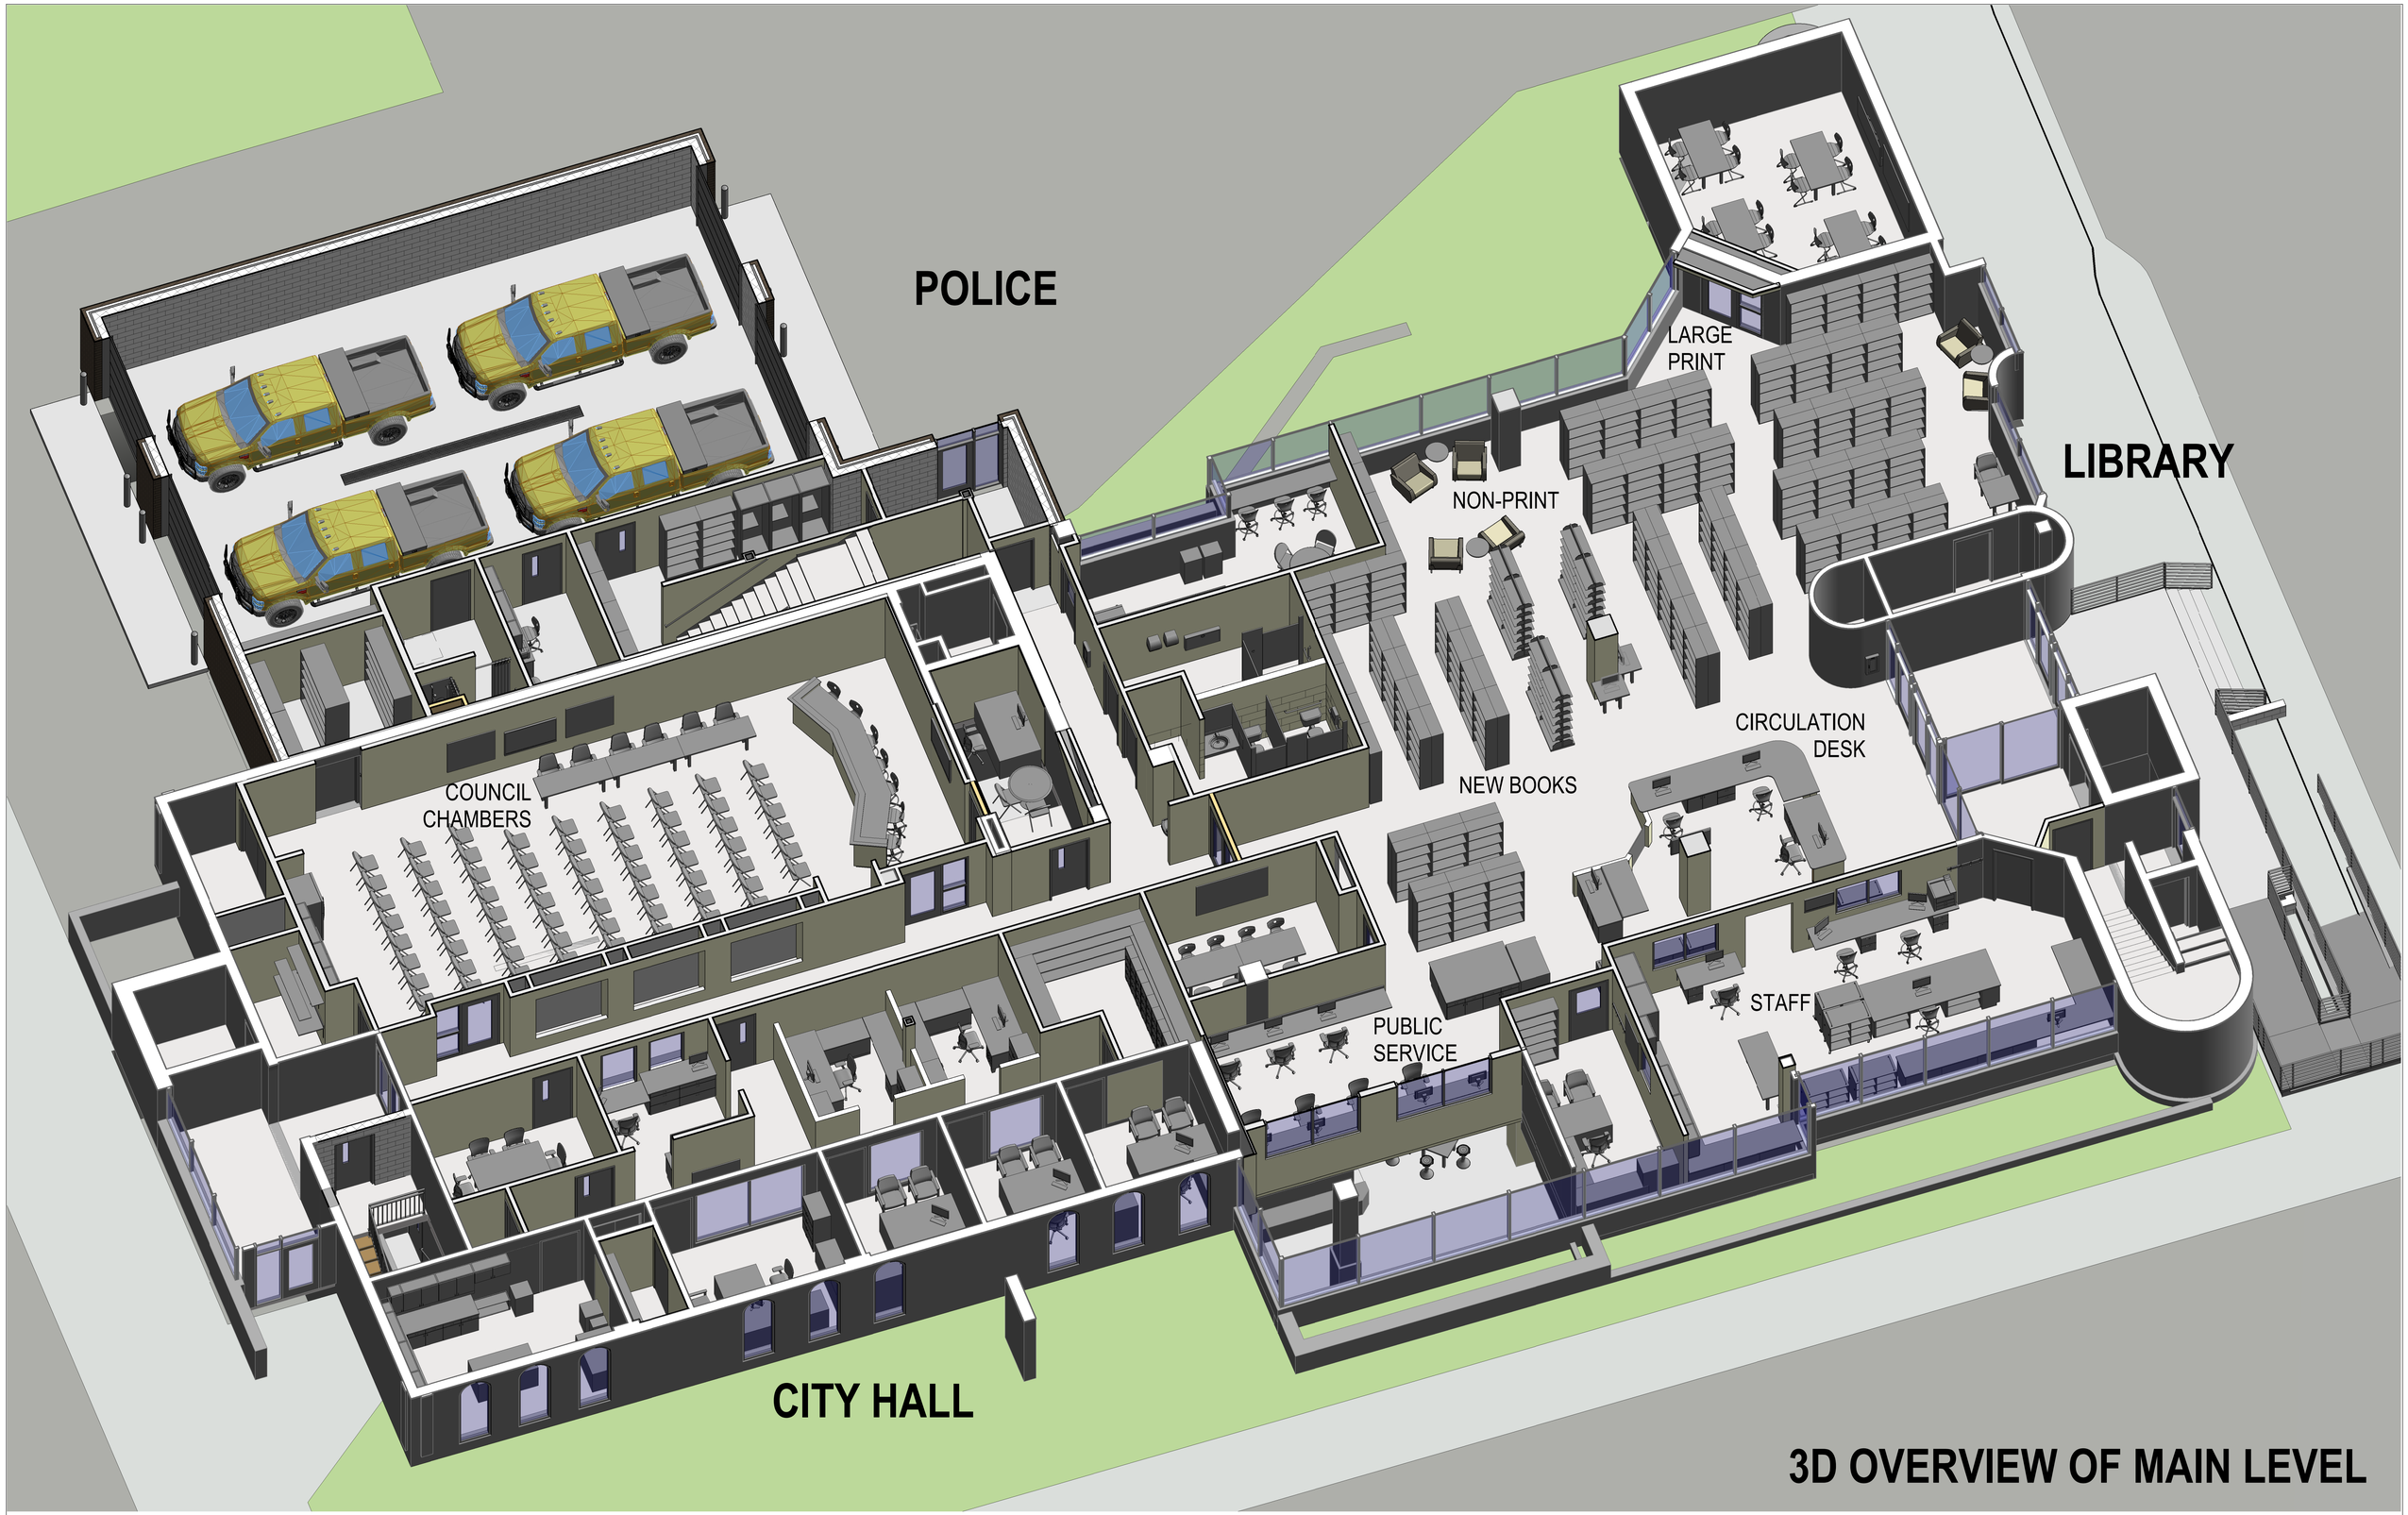

3D OVERVIEW OF MAIN LEVEL

AMERY CITY CENTER RENOVATION AND ADDITION

Market & Johnson APEX Engineering AYRES