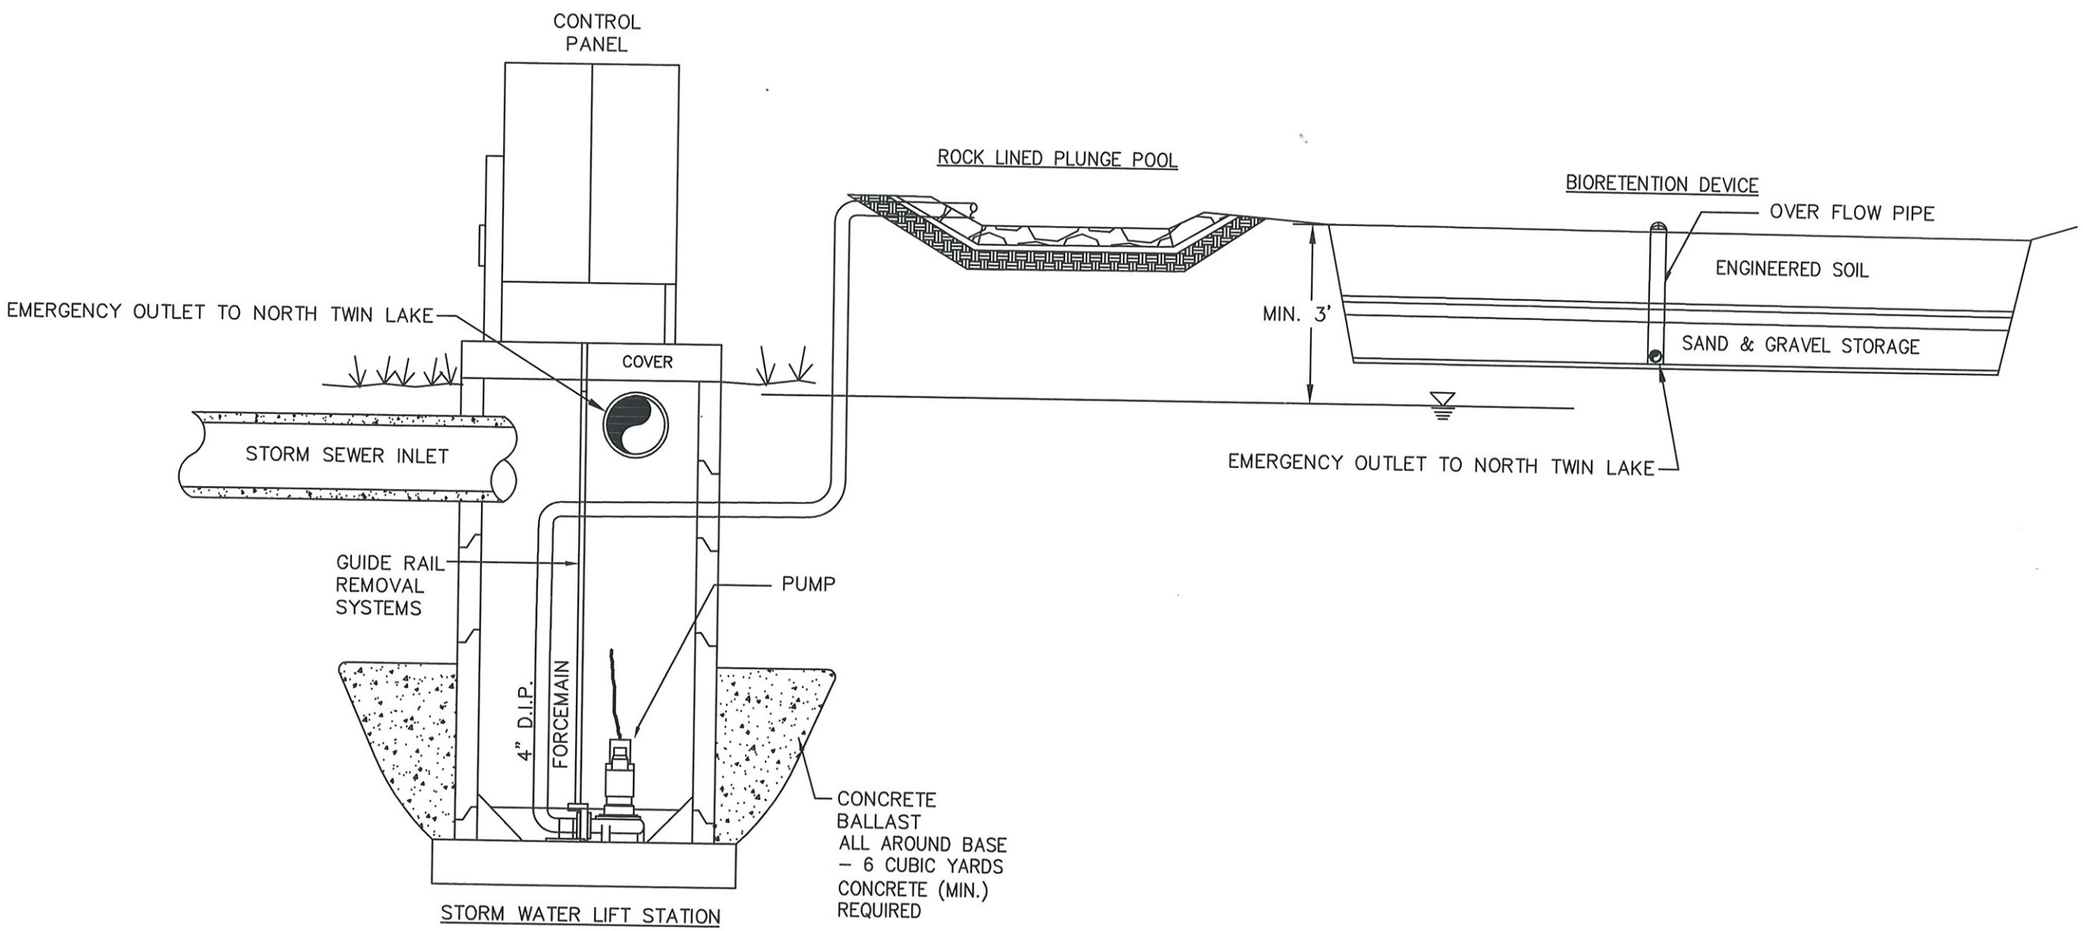

FIGURE 12

1 OF 1

Stormwater Management Plan
Storm Sewer Lift Station and
Bioretention Preliminary Design
City of Amery, WI

NO SCALE

Amery Clean Lakes Program

SEH